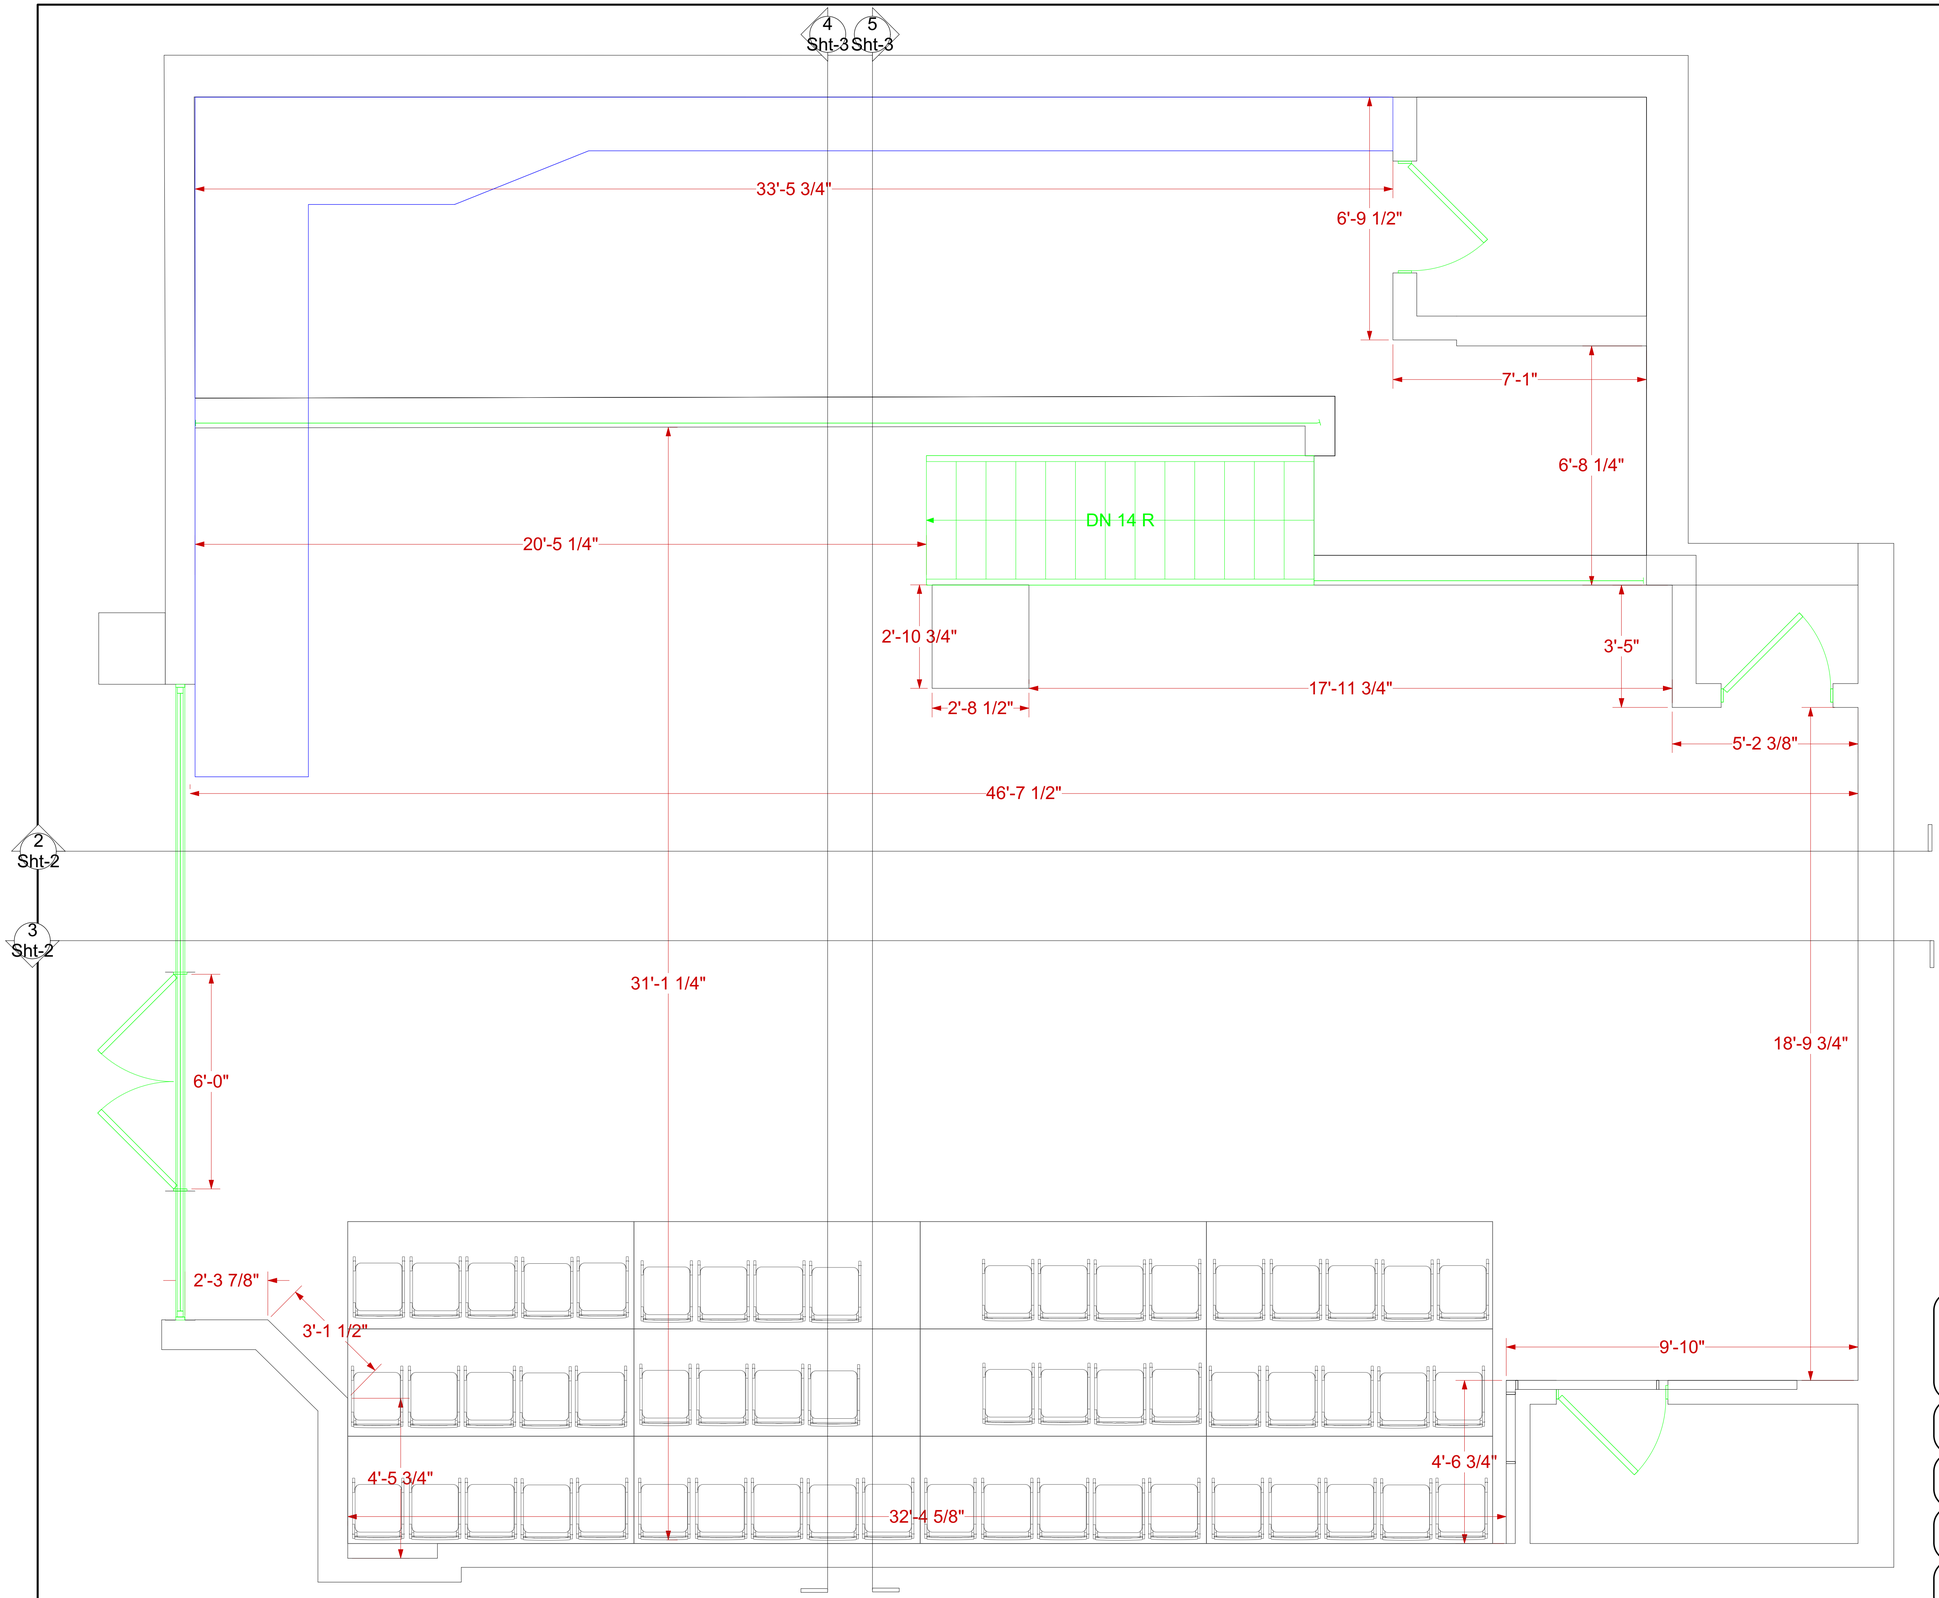

LATC

514 S Spring St.
Los Angeles, Ca 90013

Title: Theater 4

Scale: 0 2 4 6 8 FT

Drawn By: Patsy McCormack

Drawing Title: Demensions

Date: 3/18/2015

Scale: 1/2" = 1'

Drawing No.: 4 of 4

File: Theater 4 light plot v2015

Size: US Arch D